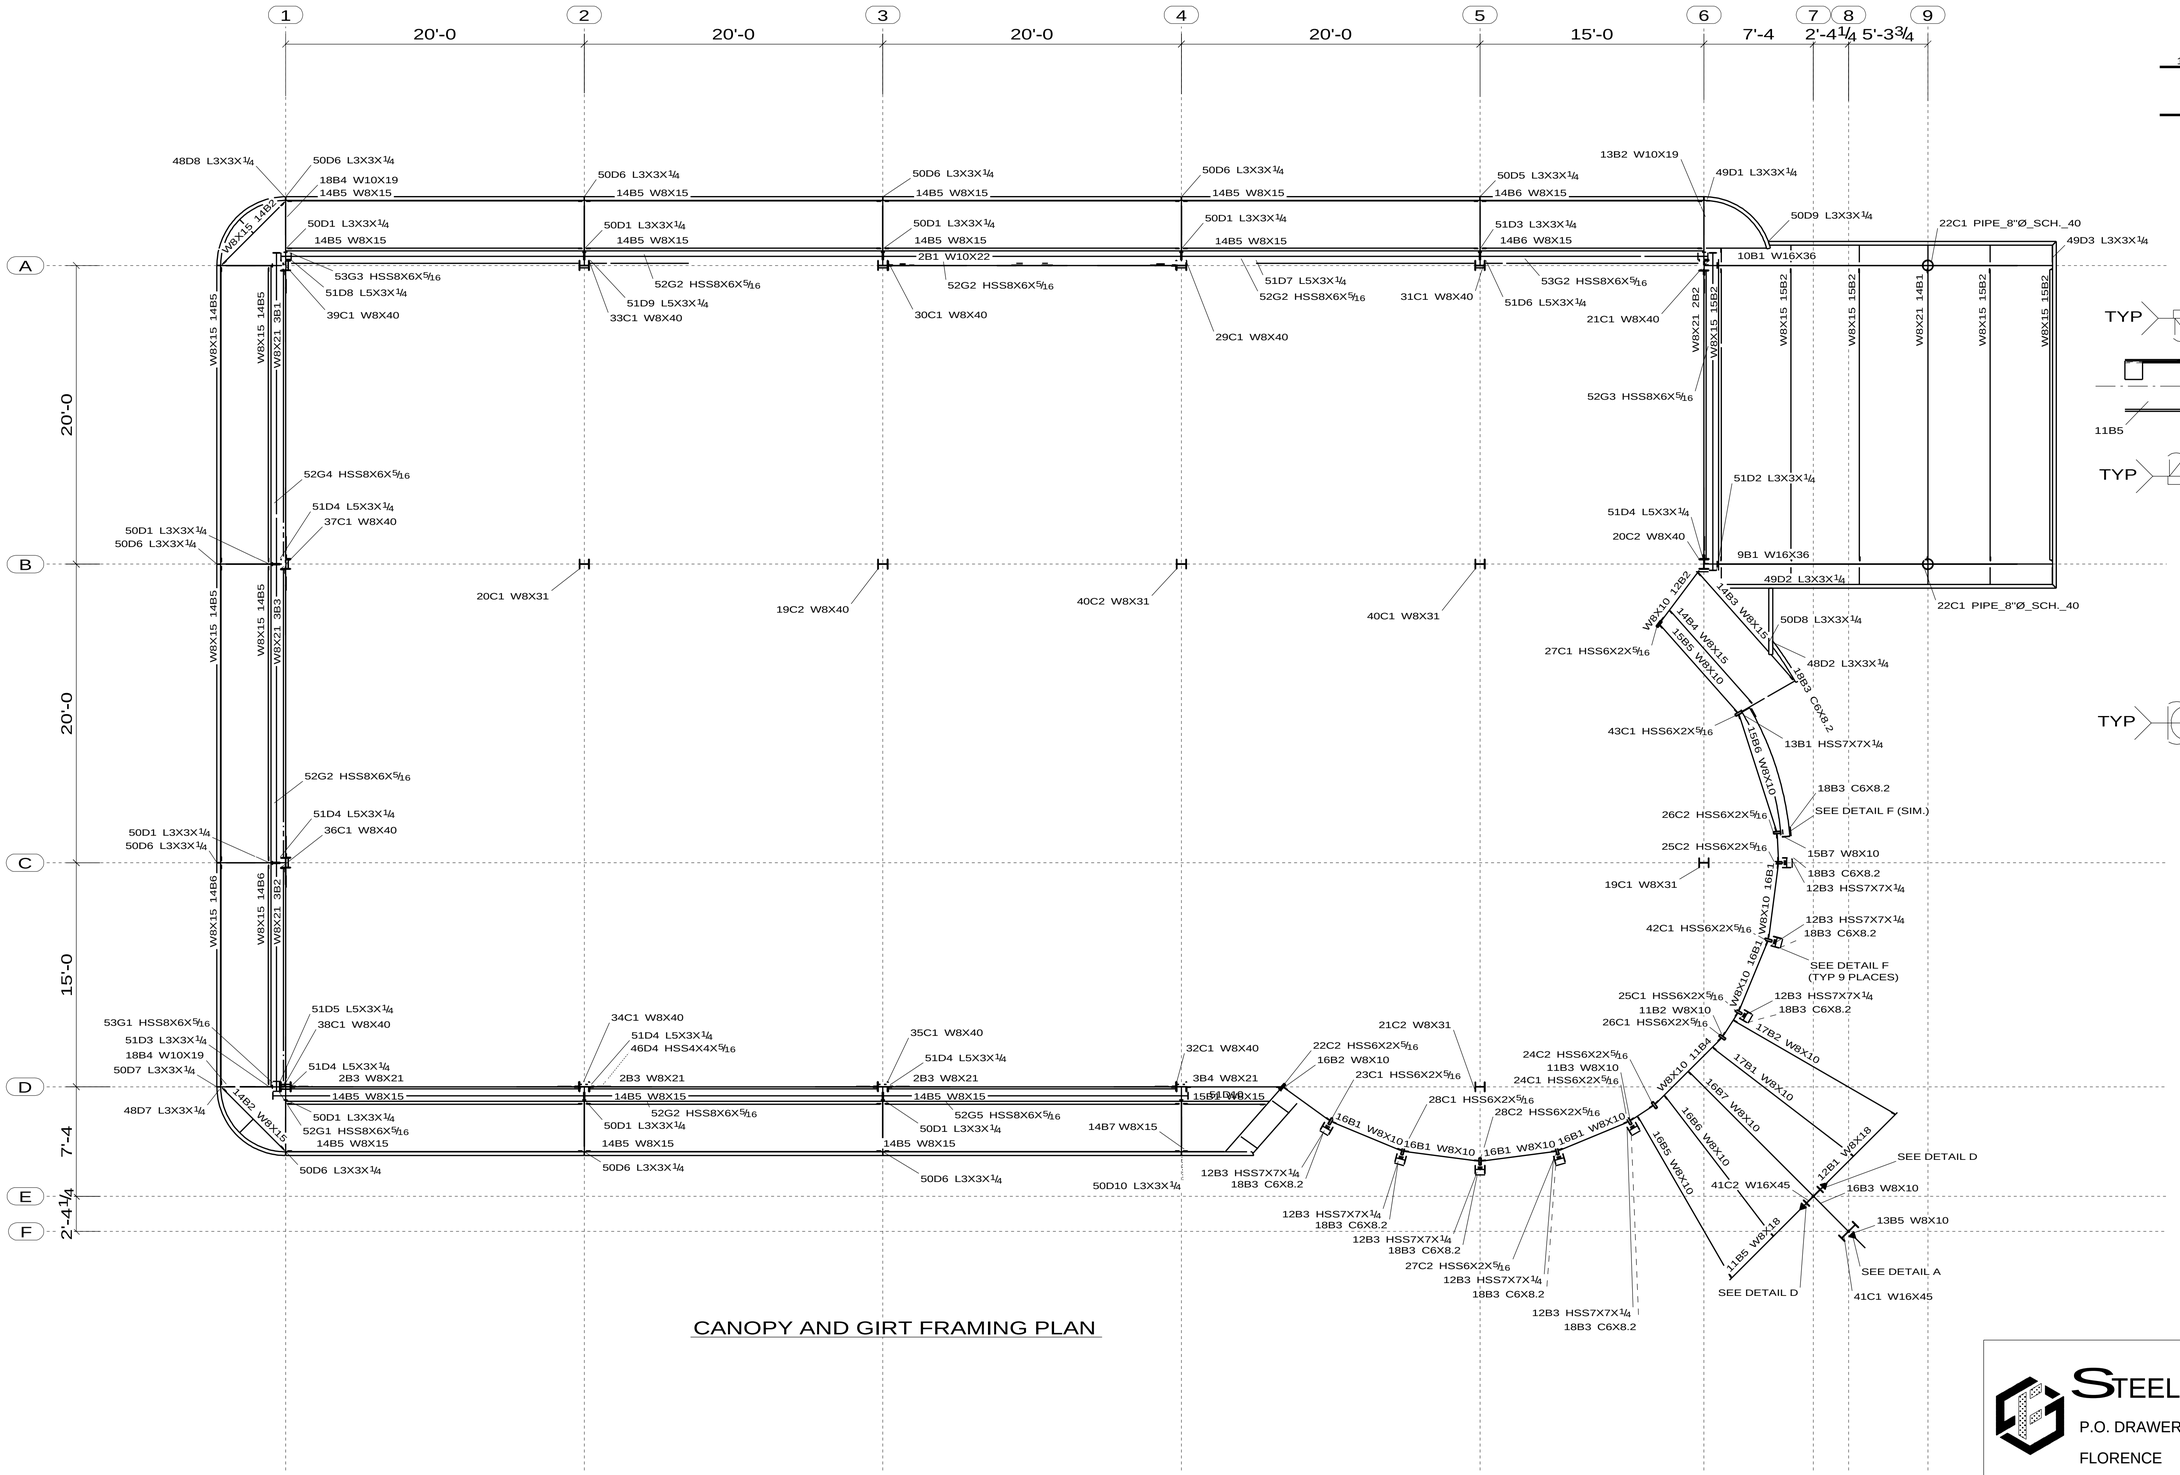

CANOPY AND GIRT FRAMING PLAN

	PRINTS
APP.	
FIELD	
SUB-LET	
FIELD	

STEEL FAB OF S.C.
P.O. DRAWER 6076 843-664-1811
FLORENCE S.C. 29502
Complex Steel Building Structures

JOB	Rick Hendrick BMW Pre-Owned & Mini Facility
LOCATION	CHARLESTON, SC
ITEMS	ERECTION
REFERENCE	S2.2
CUSTOMER	CHOATE CONSTRUCTION
REMARKS	

DWN. BY	DATE	JOB NUMBER		
JPB	02/11/2002	22015		SHEET E1

REV	DATE	BY	DESCRIPTION
1	2/22/02	JPB	ADDED MARKS FOR ANGLES AND GIRTS